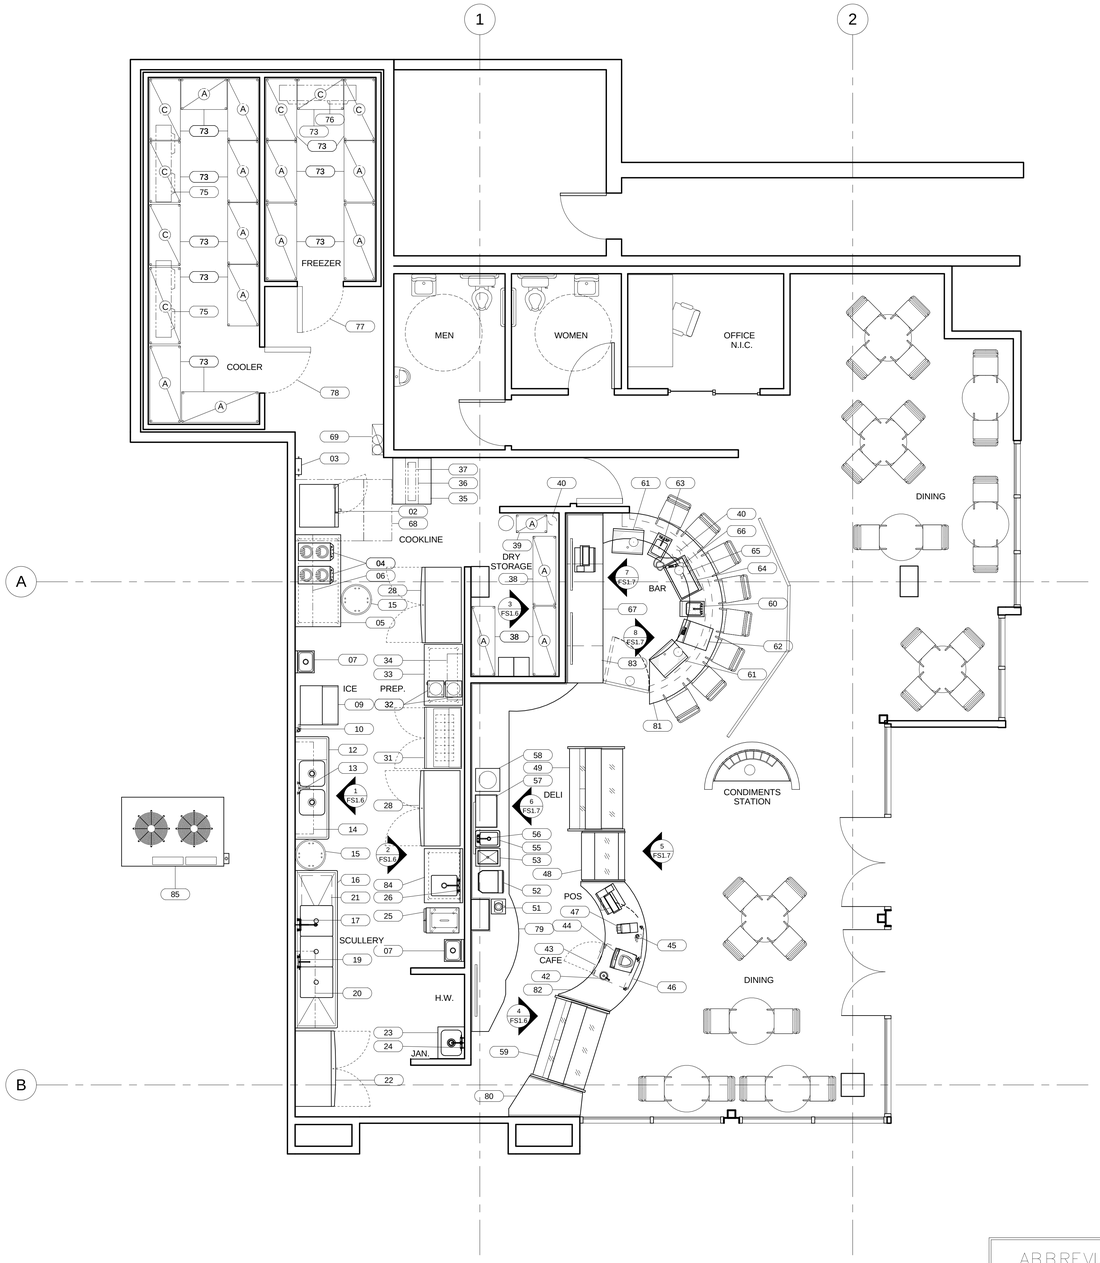

MAIN KITCHEN / CAFE / BAR EQUIPMENT ARRANGEMENT PLAN

SCALE 1/4" = 1'-0"

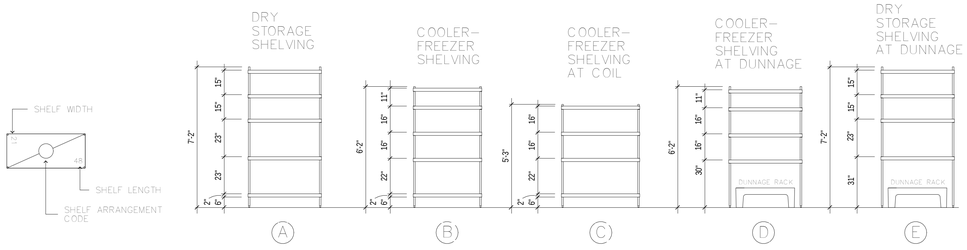

SHELVING ARRANGEMENT DETAIL

SCALE 1/4" = 1'-0"

E Q U I P M E N T S C H E D U L E

ITEM NO	QTY	EQUIPMENT CATEGORY	MANUFACTURER	MODEL NUMBER	EQUIPMENT REMARKS
01	-	SPARE NUMBER			
02	1	COMBI OVEN W/ STAND	RATIONAL USA	SCC 61 G	
03	1	STEAMER FILTER SYSTEM	EVERPURE	EV9797-21	
04	2	INDUCTION WARMER	COOKTEK	MC2502F	
05	1	WORK TABLE	JOHN BOOS & CO.	ST4R5-3672SSK	
06	1	WALL MOUNT SHELF	JOHN BOOS & CO.	BHS1272	
07	2	HAND SINK, WALL MOUNT	ADVANCE TABCO	7-PS-66 - CA APPROVED FAUCET	S&T DISPENSER BY OWNER
08	-	SPARE NUMBER			
09	1	ICE MAKER W/ BIN	SCOTSMAN	CU3030	
10	1	WATER FILTRATION SYSTEM	EVERPURE	EV9324-01	
11	-	SPARE NUMBER			
12	1	2-COMPARTMENT SINK	ADVANCED TABCO	9-22-40-18RL	
13	1	SINK MIXING FAUCET	T & T BRASS	B-0231	
14	1	WALL MOUNTED SHELF	JOHN BOSS & CO.	BHS1272	
15	2	MOBILE TRASH RECEPTACLE	RUBBERMAID	58230YK	
16	1	3-COMPARTMENT SINK	JOHN BOSS & CO.	3PB2028-2D30	
17	1	PRE-RINSE FAUCET, BACKSPLASH MOUNT	T & S BRASS	B-0133	
18	-	SPARE NUMBER			
19	1	SINK MIXING FAUCET	T & T BRASS	B-0231	
20	1	WALL MOUNT SHELF	JOHN BOSS & CO.	BHS1660	
21	1	UNDERCOUNTER WAREWASHER, HIGH TEMP	ELECTROLUX	502315 - WT30H208DU	
22	1	REACH-IN REFRIGERATOR	ELECTROLUX	726598-RH14RE2FU	
23	1	MOP SINK	JOHN BOSS & CO.	EMS-2016-12	
24	1	FAUCET	T & T BRASS	B-0655-BSTP	
25	1	GELATO MACHINE	TRITTICO EXECUTIVE	305	
26	1	SINK MIXING FAUCET	T & T BRASS	B-0231	
28	2	REACH-IN REFRIGERATOR	ELECTROLUX	726598-RH14RE2FU	
31	1	SANDWICH/SALAD PREP REFRIGERATOR	VICTORY	UR-48-12	
32	2	FOOD WARMER, ELECTRIC	WELL	HW-10	
33	1	WORK TABLE	JOHN BOSS & CO.	UFBLG4830	
34	1	WALL MOUNT SHELF	JOHN BOSS & CO.	BHS1236	
35	1	WORK TABLE	ADVANCE TABCO	ELAG-303	
36	1	OVERSHELF	ADVANCE TABCO	ODS-10-36	
37	1	FOOD WARMER	HATCO	GR-30	
38	3	SHELVING UNIT, STARTER, METAL, WIRE	INTERMETRO INDUSTRIES	BR SERIES	
39	1	WIRE SHELVING	INTERMETRO INDUSTRIES	1424NK3	
40	2	BEVERAGE COUNDUIT			
42	1	DIPPERWELL W/ FAUCET	FISHER	3041	
43	1	UNDERCOUNTER REFRIGERATOR	BEVERAGE-AIR	UCR27	
44	1	ESPRESSO MACHINE	BUNN-O-MATIC	35800.0007	
45	1	UNDERCOUNTER WATER FILTRATION SYSTEM	EVERPURE	EV9324-01	
46	1	SNEEZE GUARD	BRASS SMITH	ZG9500-4	
47	1	COFFEE GRINDER	BUNN-O-MATIC	22102.0000	
48	1	REFRIGERATED SERVICE CASE	STRUCTURAL CONCEPTS	HMBC3	
49		GELATO MERCHANDISER	MASTERBILT	GEL-9	
50	-	SPARE NUMBER			
51	1	BLENDER	VITAMIX		
52	1	ORANGE SQUEEZER	CECILWARE BY ZUMEX	OJ200	
53	1	DROP-IN SINK	GLASTENDER	DI-IB12	
54	-	SPARE NUMBER			
55	1	DROP-IN SINK	ADVANCE TABCO	DI-1-5	
56	1	SINK MIXING FAUCET	T & S BRASS	B-1110	
57	1	PANINI MACHINE	EQUIPEX	PCC-600	
58	1	CREPE MAKER, ELECTRIC	EQUIPEX	350E	
59		GELATO MERCHANDISER	MASTERBILT	GEL-9	
60	1	DUMP SINK	GLASTENDER	SWA-12	
61	2	DRAINBOARD	GLASTENDER	DBA-24	
62	1	GLASSWASHER	GLASTENDER	GT-18	
63	1	UNDERBAR HANDSINK	GLASTENDER	HSA-12	
64	1	COCKTAIL STATION	GLASTENDER	IBA-30-CP10	
65	1	CARBONATOR	(PROVIDED BY PURVEYOR)	(PROVIDED BY PURVEYOR)	
66	1	SODA GUN	BY VENDOR	BY VENDOR	
67	1	BACK BAR COOLER	GLASTENDER	BB-60H (L)	
68	1	EXHAUST HOOD	GAYLORD	PG-ND-BDL-54 / PBW-22	
69	1	ANSUL FIRE PROTECTION SYSTEM	GAYLORD	VERIFY	
70	-	SPARE NUMBER			
71	-	SPARE NUMBER			
72	-	SPARE NUMBER			
73	1 LOT	SHELVING UNIT, STARTER, METAL, WIRE	INTERMETRO INDUSTRIES		
74	-	SPARE NUMBER			
75	2	COOLER EVAPORATOR COIL	KAIRAK	ADT SERIES	
76	1	FREEZER EVAPORATOR COIL	KAIRAK	LET SERIES	
77	1	WALK-IN FREEZER	THERMALRITE	CUSTOM	
78	1	WALK-IN COOLER	THERMALRITE	CUSTOM	
79	1	BACK COUNTER	CUSTOM MILLWORK	CUSTOM MILLWORK	
80	1	SERVING COUNTER	CUSTOM MILLWORK	CUSTOM MILLWORK	
81	1	FRONT BAR	CUSTOM MILLWORK	CUSTOM MILLWORK	
82	1	SERVING COUNTER	CUSTOM MILLWORK	CUSTOM MILLWORK	
83	1	BACK BAR COUNTER	CUSTOM MILLWORK	CUSTOM MILLWORK	
84	1	PREP COUNTER W/ SINK	CUSTOM FABRICATION	CUSTOM FABRICATION	
85		COOLER/FREEZER REFRIG RACK	KAIRAK	TBD	

ABBREVIATIONS

A.F.F.	ABOVE RINISHED FLOOR	DIA.	DIAMETER	H.P.	HORSEPOWER	PERF.	PERFORATED
ADJ.	ADJUSTABLE	DISP.	DISPENSER	H/C	HOT AND COLD WATER	PROV.	PROVIDE
ARCH.	ARCHITECTURAL DRAWINGS	DBL.	DOUBLE	H.W.	HOT WATER	REFRIG.	REFRIGERATED
B.O.	BY OTHERS	E.C.	ELECTRICAL CONTRACTOR	K.E.C.	KITCHEN EQUIPMENT CONTRACTOR	R.	RADIUS
BLDG.	BUILDING	EXIST.	EXISTING	K.W.	KILOWATTS	REQ.	REQUIRED
C.W.	COLD WATER	ELECT.	ELECTRICAL	M.C.	MECHANICAL CONTRACTOR	SHT.	SHEET
CAB.	CABINETS	ELEV.	ELEVATION	MECH. MECH. CONT.		STOR.	STORAGE
COL.	COLUMN	F.S.	FLOOR SINK	MIN.	MINIMUM	S/STL. S/S	STAINLESS STEEL
C/P	CORD AND PLUG	FIN.	FINISH	N.I.C.	NOT IN CONTRACT	TYP.	TYPICAL
DN.	DOWN	F.O.I.C.	FURNISHED BY OWNER INSTALLED BY CONTRACTOR	NAT. GAS	NATURAL GAS	W/	WITH
D.C.O.	DUPLEX CONVENIENCE OUTLET	GA.	GAUGE	O.C.	ON CENTER	W.D.	WIRE DIRECT
DWGS.	DRAWINGS	G.C. GEN. CONT.	GENERAL CONTRACTOR	PREP.	PREPARATION		
D/W	DISHWASHER	GAL. GALV.	GALVANIZED	P/L PLAS. LAM. P/LAM	PLASTIC LAMINATE		
DET.	DETAIL						

REVISIONS

DATE:
DESIGNED BY:
DRAWN BY:
SCALE:
DATE

PROJECT NAME

APPROVED BY

SHEET TITLE
EQUIPMENT ARRANGEMENT PLAN

DRAWING NO.
FS1.1

OF SHEETS